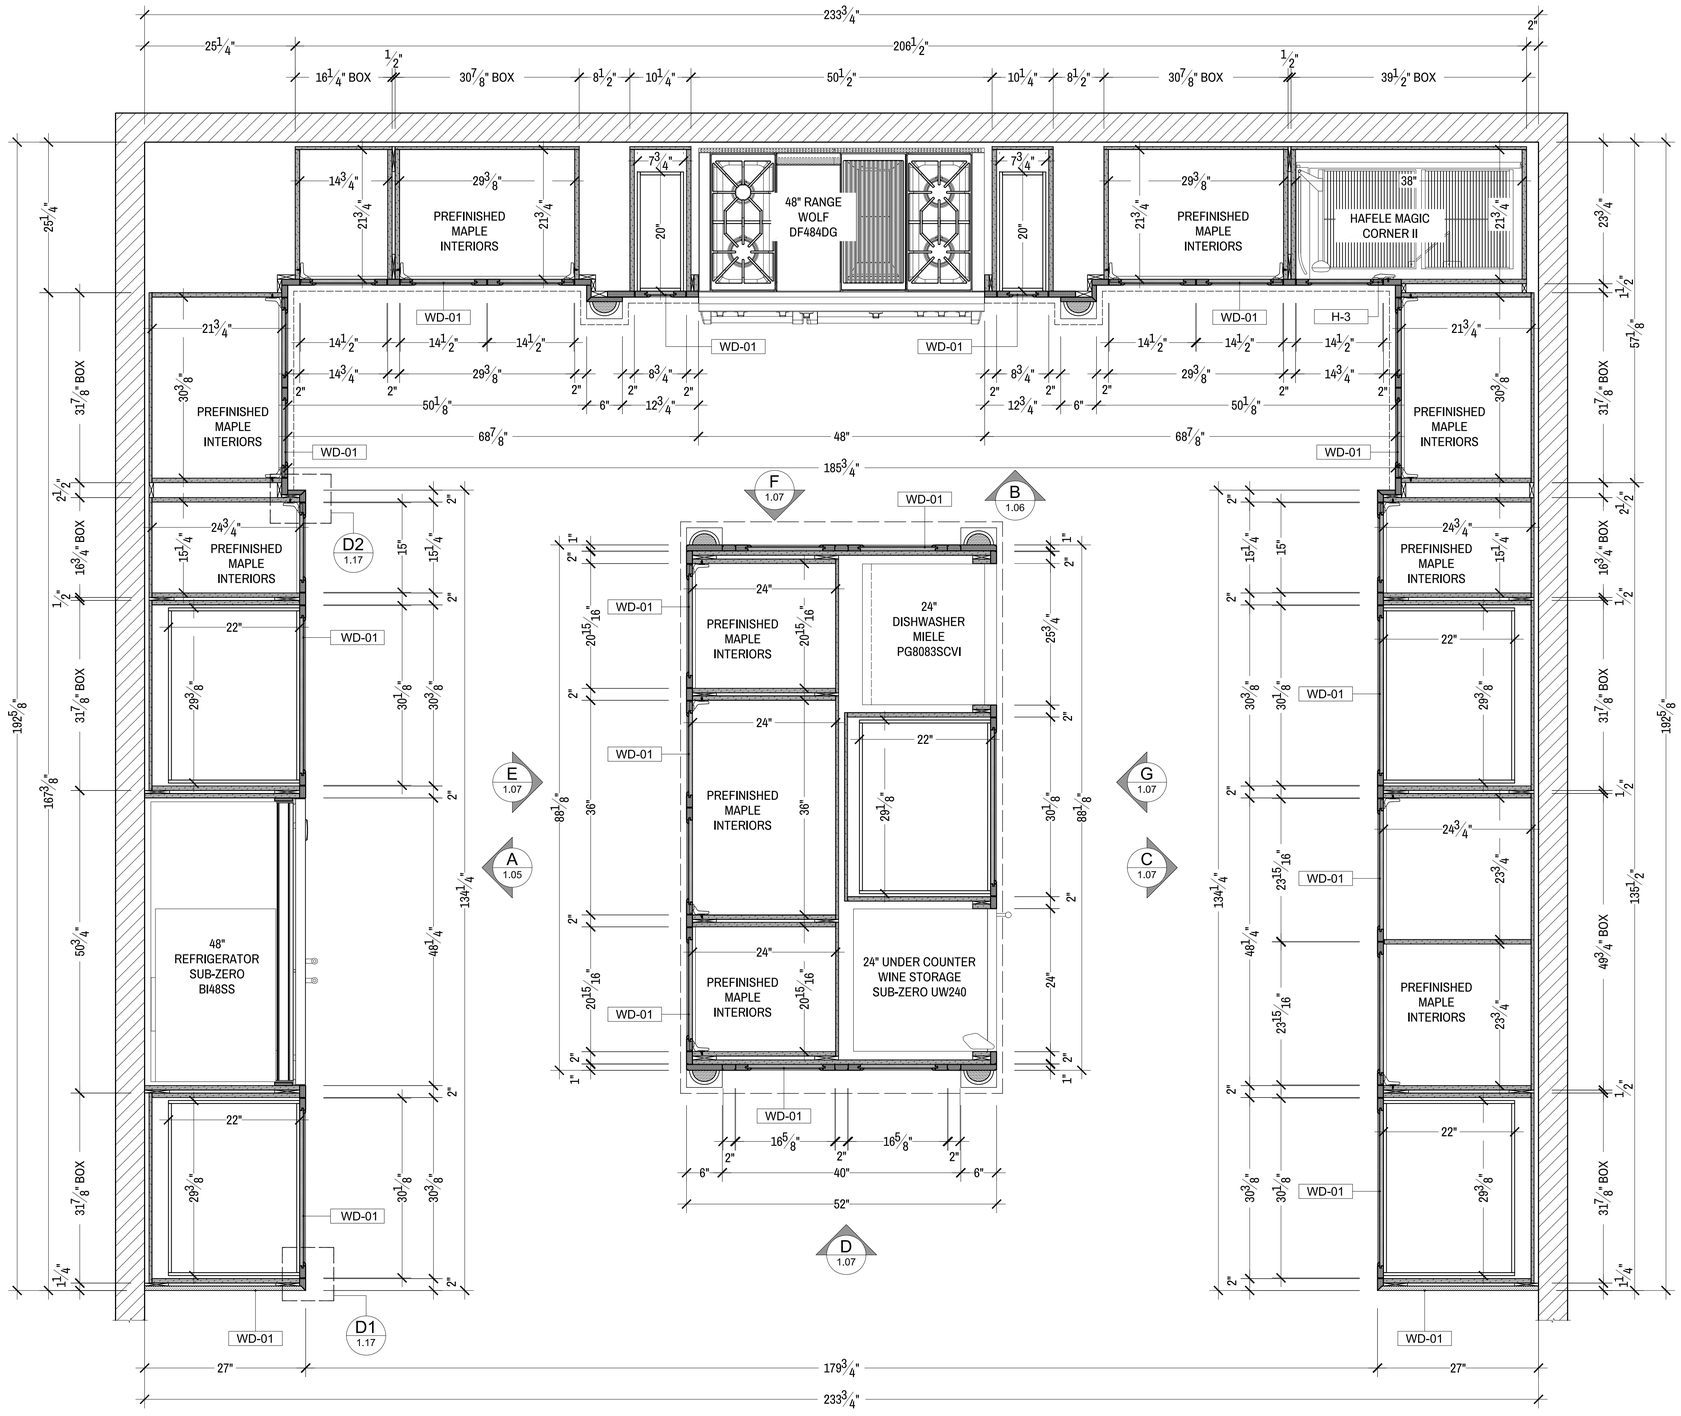

1 PLAN SECTION
SCALE: 1"=1'-0" KITCHEN 111

GROUP
GEORGIAN DRAFTERS GROUP LLC

MATERIAL SCHEDULE

WD-01	PAINTED WOOD/MDF EXTERIOR COLOR T.B.D.
SS-01	CASTLE ROCK QUARTZ LONDON GRAY

HARDWARE SCHEDULE

H-1	BLUM INSERT DOOR HINGE #71T9790B
H-2	ACCURIDE SIDE MOUNT DRAWER SLIDE #3307
H-3	BLUM 79T9590B CLIP TOP 95° INSET BLIND CORNER INSERTA HINGE
H-4	BARREL HINGES BH144
H-5	SHELF SUPPORT

GENERAL NOTE:

ALL EQUIPMENT SHOULD BE REVIEWED.

PROJECT:

PROJECT
ADDRESS

ARCHITECT:

ARCHITECT
ADDRESS

DESIGNER:

DESIGNER
ADDRESS

REVISION/ DATE:		FOR:	DRAWN BY:
1	00/00/00	FOR SUBMITTAL	GM
2			
3			
4			
5			

JOB NO:

SCALE: AS SHOWN

DATE: 00/00/00

PAGE: 1.01